DTH.500 AV Patch Sedule - As Built- 17/08/2021 - All Patch points terminate back to DG.8 Patch Rack
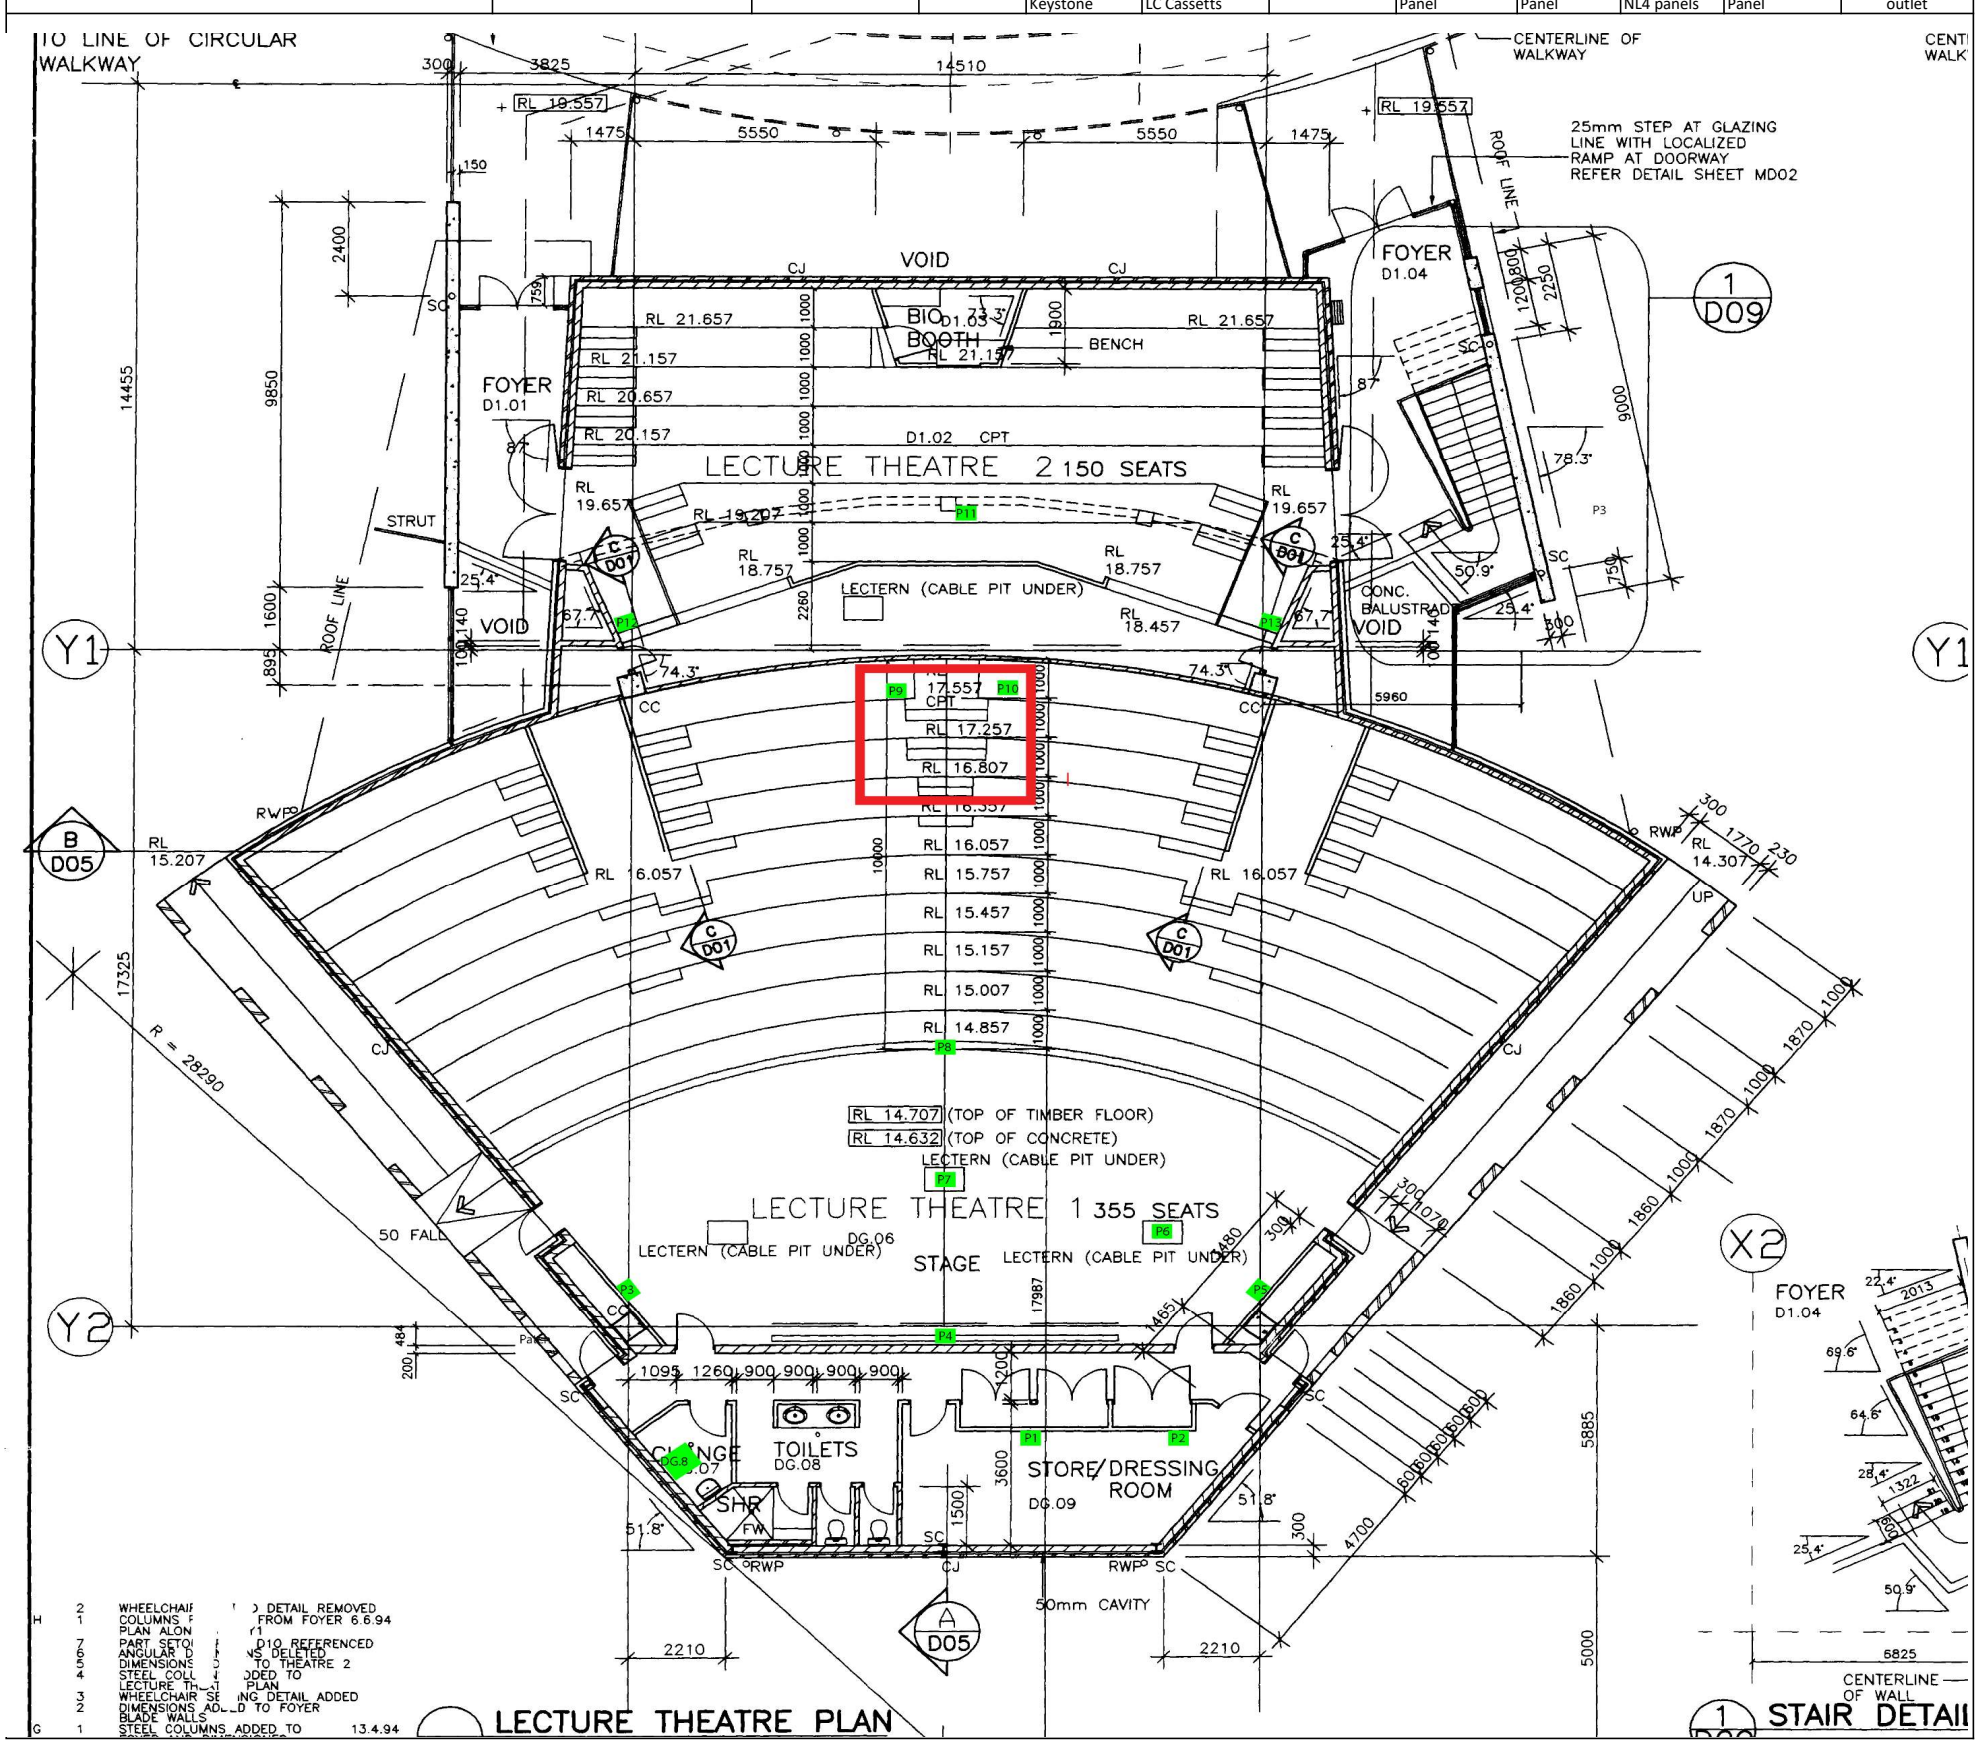
Cable / Termination Type				BNC - 75ohm RG59U	CAT6A - Shielded HDBASE-T Compliant - RJ45	LC Fibre Duplex (Single Mode)	XLR 3PIN-M Bal Audio - AES compliant	XLR 3PIN-FM Bal Audio - AES Compliant	XLR 3PIN-M COMMS	NL4 - Speakon 4 Core 4mm	XLR 3PIN-M Bal Audio	XLR 3PIN-FM Bal Audio
Purpose				**Digital Audio/VIDEO - Madi/SDI**	**Tech Data / DMX**	**Tech Data**	**Audio Tie Lines**	**Audio Tie Lines**	**Comms**	**Speaker**	**Performance Audio (stage)**	**Perfromance Audio (stage)**
Patch Point	**Location**	**Room #**	**Notes**									
1	**Green Room #1**	D.G.9			2				2			
2	**Green Room #2**	D.G.9A			2				2			
3	**Stage Left Wing**	D.G.6		4	6	4	4	4	2	4	8	12
4	**Upstage Centre**	D.G.6			6		4	4		4		12
5	**Stage Right Wing**	D.G.6		4	6	4	4	4	2	4		12
6	**Stage Right Dip Trap**	D.G.6	Lectern Pos 1		10	2		4				
7	**Down Stage Centre Dip Trap #1**	D.G.6	Lectern Pos 2		10	2		4		2		
8	**Down Stage Centre (Conf Mon)**	D.G.6			4					2		
9	**FOH Ops 1**	D.G.6		8	10	6	4	4	2			
10	**FOH Ops 2**	D.G.6			10	6			2			
11	**Ticket Booth**	D.G.3			2	1			2			
12	**Spot Ops 3**	D.1.2		1	3	1			2			
13	**Spot Ops 4**	D.1.2		1	3	1			2			
			TOTAL	**18**	**74**	**27**	**16**	**24**	**18**	**16**	**8**	**36**
		Patch Room DG.08		2 RU Panel	4 x 1ru 24way Keystone	1RU with 4 x 12 LC Cassetts	2RU 24way Panel	2RU 24way Panel	2RU 24way Panel	2 x 1ru 6way NL4 panels	1 x RU 8 XLR Panel	3RU 36 way XLR outlet